
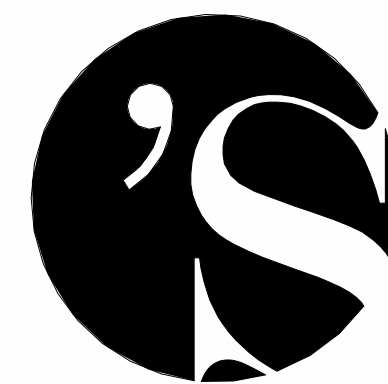


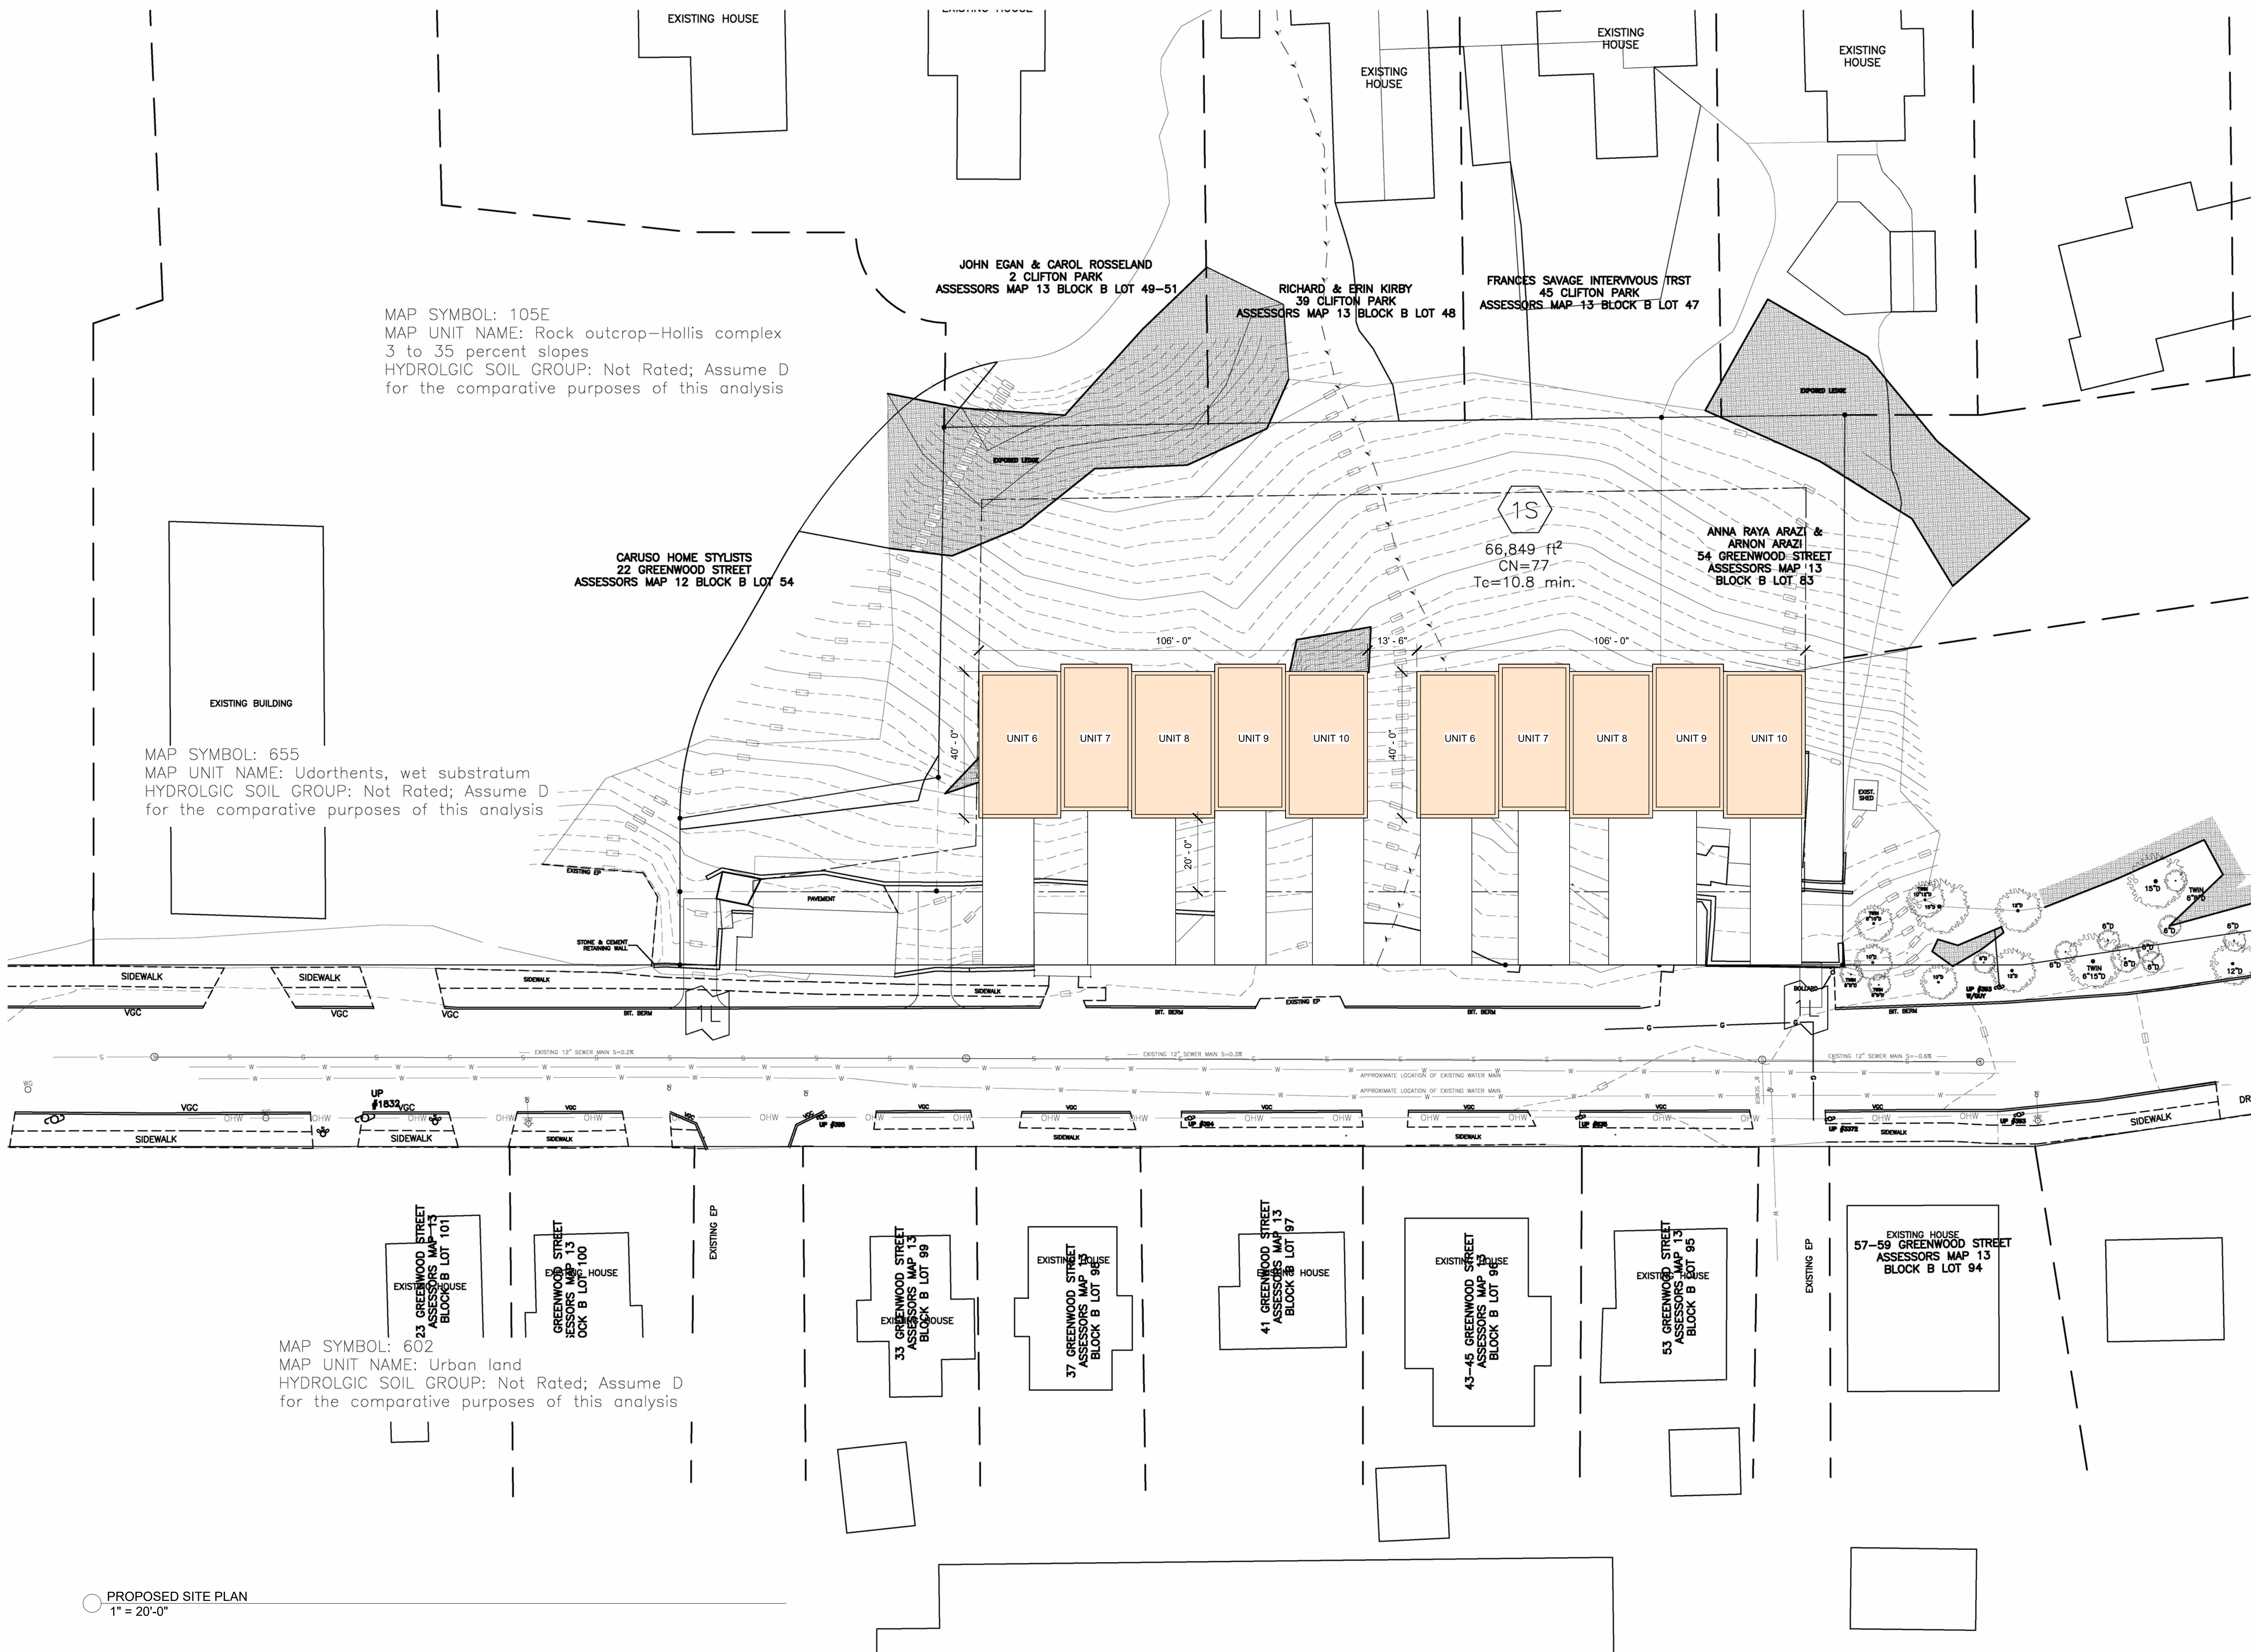

O'SULLIVAN
ARCHITECTS, INC.

ARCHITECTURE • DESIGN • PLANNING
606 MAIN STREET, SUITE 3001, READING
MASSACHUSETTS 01867

Tel: (781) 439-6166 Fax: (781) 439-6170
http://www.osullivanarchitects.com

These drawings and specifications were prepared for use at the location indicated. Publication and use is expressly limited to the identified location. Reuse or reproduction by any method, in whole or in part, is prohibited without the written permission of O'Sullivan Architects, Inc.

© 2026 O'Sullivan Architects, Inc.

40
GREENWOOD

40
GREENWOOD
ST
MELROSE, MA
02176

PROPOSED
SITE PLAN

Scale 1" = 20'-0"

ISSUED/ DRAWN BY

05-15-2026 SC

© O'Sullivan Architects, Inc.

REVISED/ REVISED BY

JOB NO: 26020

SHEET NUMBER

A1.00



O'SULLIVAN
ARCHITECTS, INC.

ARCHITECTURE • DESIGN • PLANNING

606 MAIN STREET, SUITE 3001, READING
MASSACHUSETTS 01867

Tel: (781) 439-6166 Fax: (781) 439-6170
http://www.osullivanarchitects.com

These drawings and specifications were prepared for use at the location indicated. Publication and use is expressly limited to the identified location. Reuse or reproduction by any method, in whole or in part, is prohibited without the written permission of O'Sullivan Architects, Inc.

© 2026 O'Sullivan Architects, Inc.

40
GREENWOOD

40
GREENWOOD
ST
MELROSE, MA
02176

PROPOSED
FIRST FLOOR
PLAN

Scale 1/4" = 1'-0"

ISSUED/ DRAWN BY

05-15-2026 SC

© O'Sullivan Architects, Inc.


REVISED/ REVISED BY

JOB NO: 26020


SHEET NUMBER

A1.01

K:\Szakely\21003 - 28 Greenwood St - Melrose\EM28 Greenwood St - Melrose\MA 02176 - TOWNHOUSES.rvt 5/15/2026 3:41:05 PM

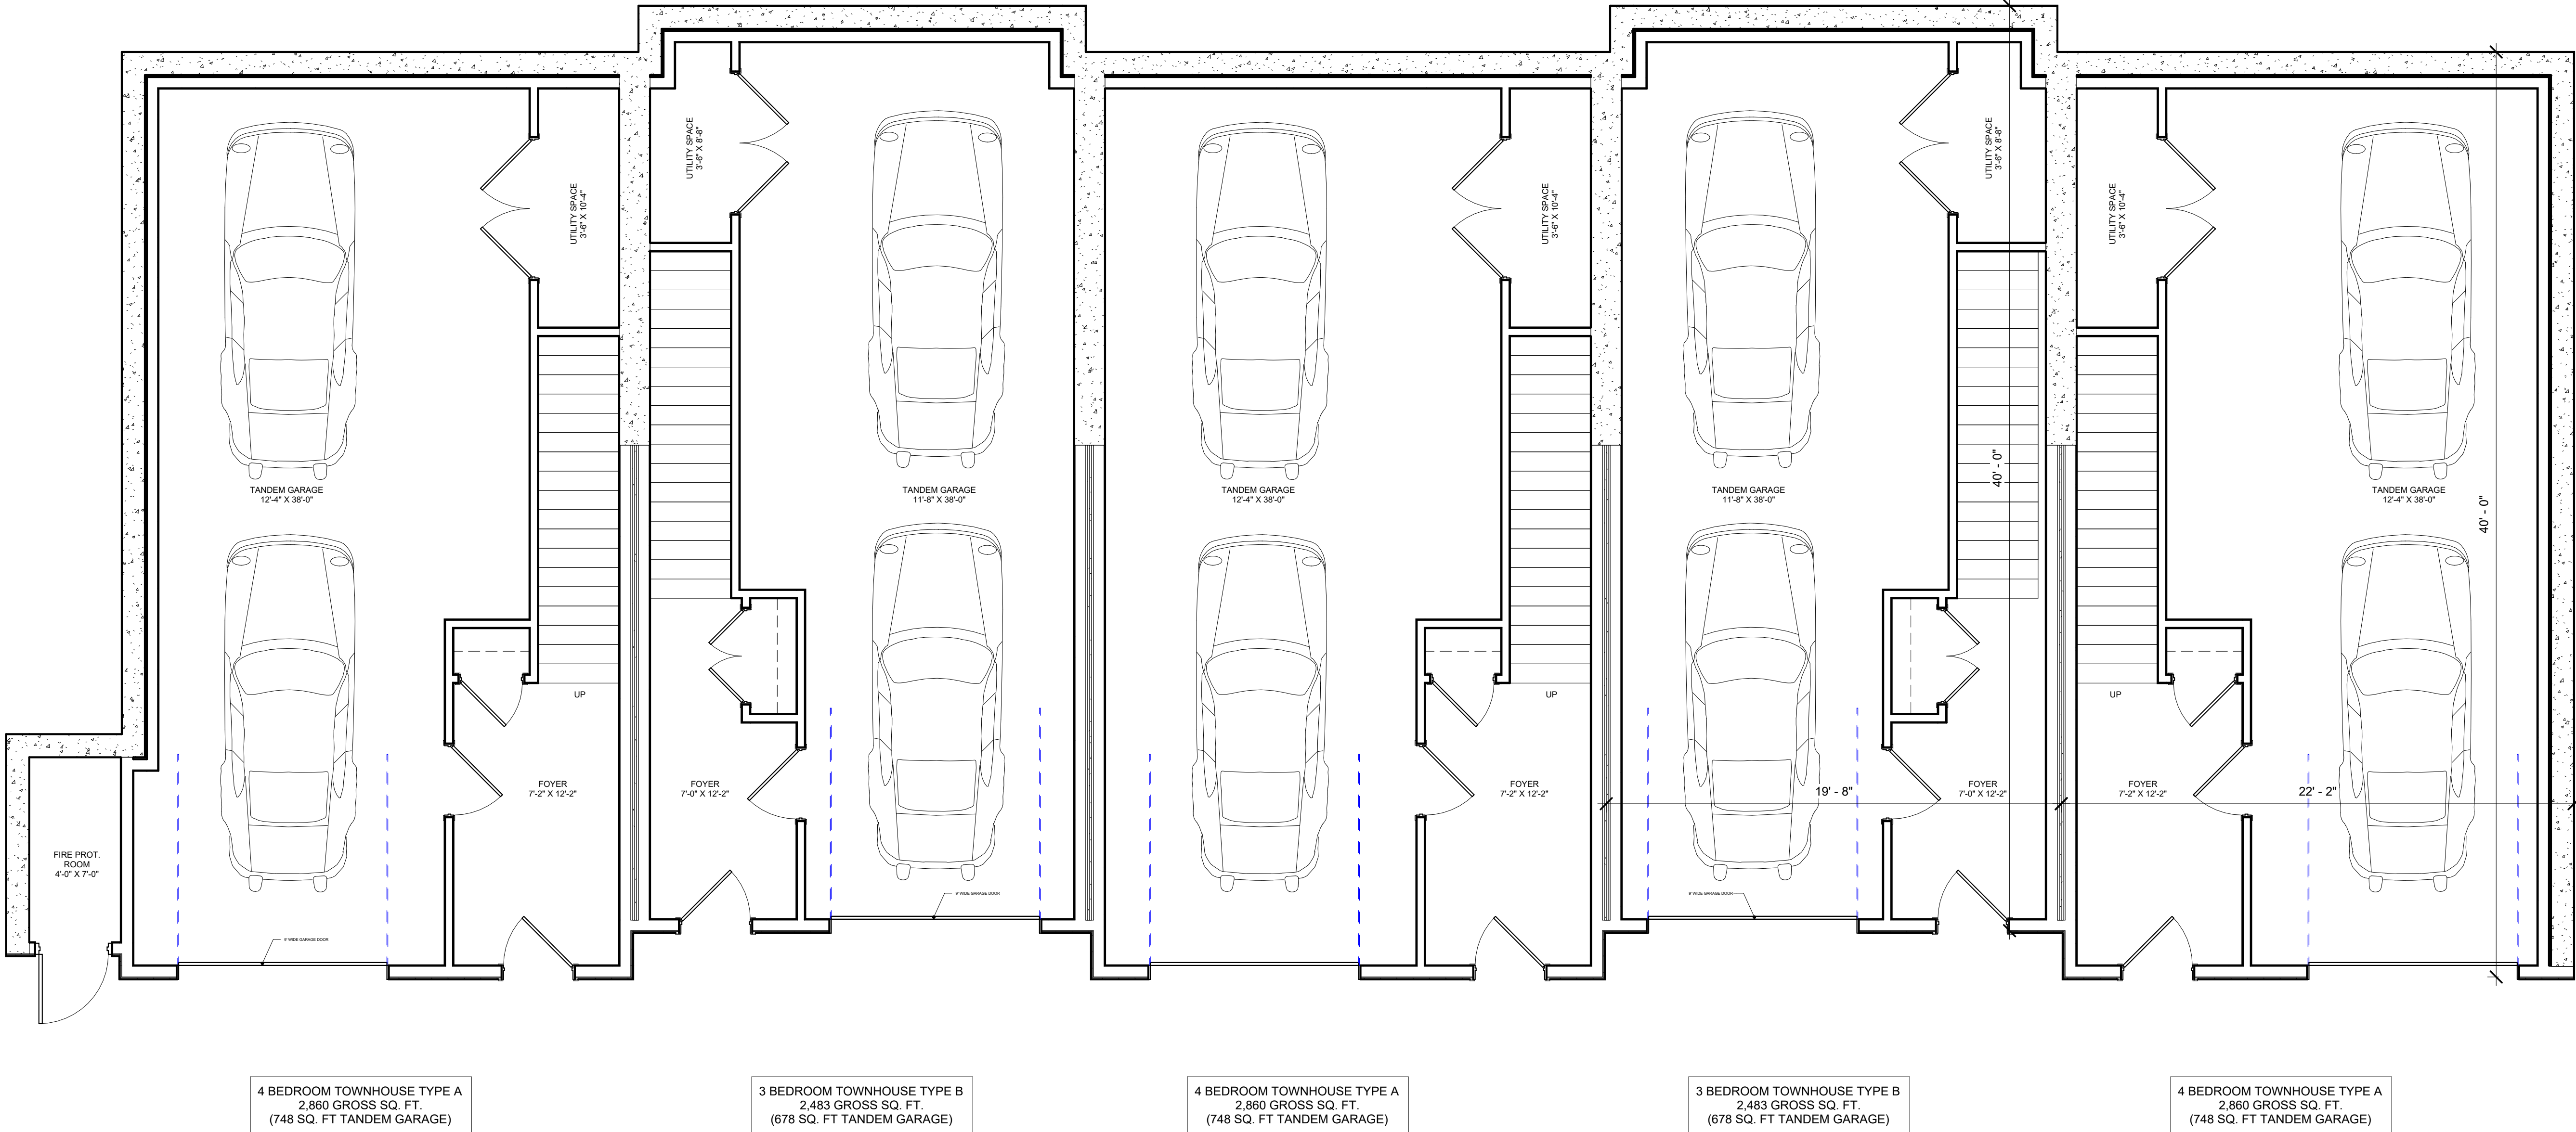

① 01 - FIRST FLOOR
1/4" = 1'-0"

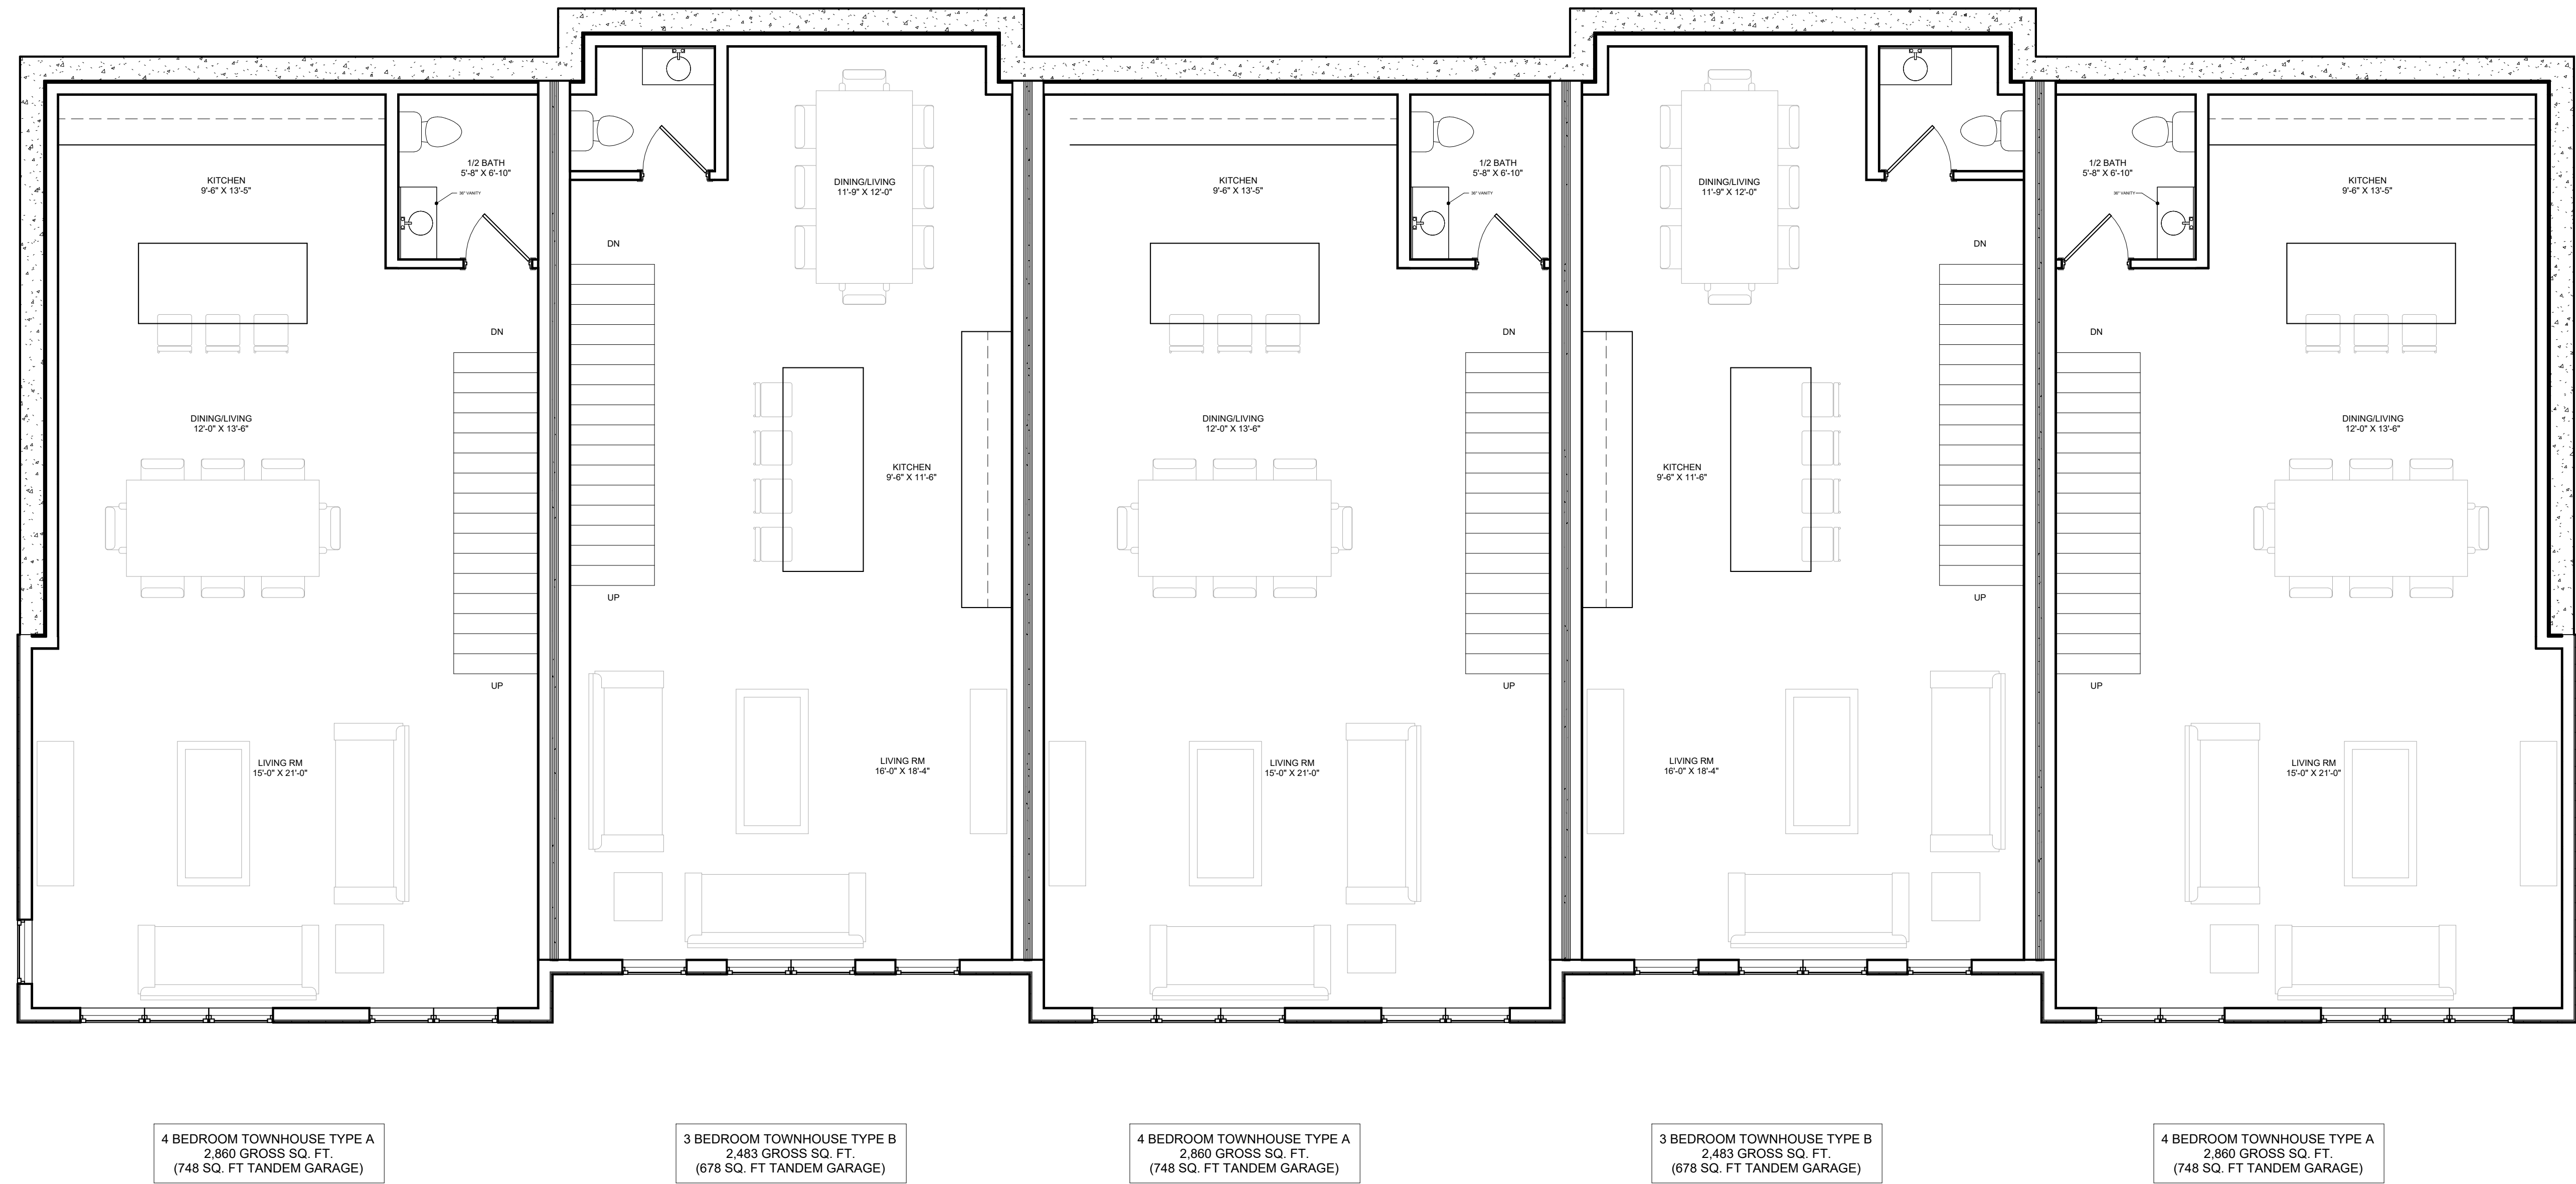

O'SULLIVAN
ARCHITECTS, INC.

ARCHITECTURE • DESIGN • PLANNING

606 MAIN STREET, SUITE 3001, READING
MASSACHUSETTS 01867

Tel: (781) 439-6166 Fax: (781) 439-6170
http://www.osullivanarchitects.com

These drawings and specifications were prepared for use at the location indicated. Publication and use is expressly limited to the identified location. Reuse or reproduction by any method, in whole or in part, is prohibited without the written permission of O'Sullivan Architects, Inc.

© 2026 O'Sullivan Architects, Inc.

40
GREENWOOD

40
GREENWOOD
ST
MELROSE, MA
02176

PROPOSED
SECOND
FLOOR PLAN

Scale 1/4" = 1'-0"

ISSUED/ DRAWN BY

05-15-2026 SC

© O'Sullivan Architects Inc.

REVISED/ REVISED BY

JOB NO: 26020

SHEET NUMBER

A1.02



606 MAIN STREET, SUITE 3001, READING
MASSACHUSETTS 01867

Tel: (781) 439-6166 Fax: (781) 439-6170
<http://www.osullivanarchitects.com>

These drawings and specifications were prepared for use at the location indicated. Publication and use is expressly limited to the identified location. Reuse or reproduction by any method, in whole or in part, is prohibited without the written permission of O'Sullivan Architects, Inc.

© 2026 O'Sullivan Architects, Inc.

40
GREENWOOD

40
GREENWOOD
ST
MELROSE, MA
02176

PROPOSED THIRD FLOOR PLAN

Scale $1/4" = 1'$

ISSUED/ DRAWN BY

05-15-2026

© O'Sullivan Architects Inc.

REVISÉ/ REVISÉ BY _____

JOB NO: 26020

SHEET NUMBER

A1.03

2/14/2006 2:44:05 PM	K/LCmelletj, J/1000	28	Continued St. Maloney/DIM/28	GREENWOOD ST	MEI BOSE MA 02476	TOWNHILLICES #4
----------------------	---------------------	----	------------------------------	--------------	-------------------	-----------------



① 03 - THIRD FLOOR
1/4" = 1'-0"



606 MAIN STREET, SUITE 3001, READING
MASSACHUSETTS 01867

Tel: (781) 439-6166 Fax: (781) 439-6170
<http://www.osullivanarchitects.com>

These drawings and specifications were prepared for use at the location indicated. Publication and use is expressly limited to the identified location. Reuse or reproduction by any method, in whole or in part, is prohibited without the written permission of O'Sullivan Architects, Inc.

© 2026 O'Sullivan Architects, Inc.

40
GREENWOOD
ST
MELROSE, MA
02176

PROPOSED FOURTH FLOOR PLAN

Scale $1/4" = 1'$

ISSUED/ DRAWN BY

© O'Sullivan Architects Inc.


REVISÉ/ REVISÉ BY

JOB NO: 26020

SHEET NUMBER

A1.04

5/15/2026 3:41:05 PM K:\Szekely\21003 - 28 Greenwood St - Melrose\BIM\28 GREENWOOD ST MEI ROSE MA 02176 - TOWNHOUSES.rvt

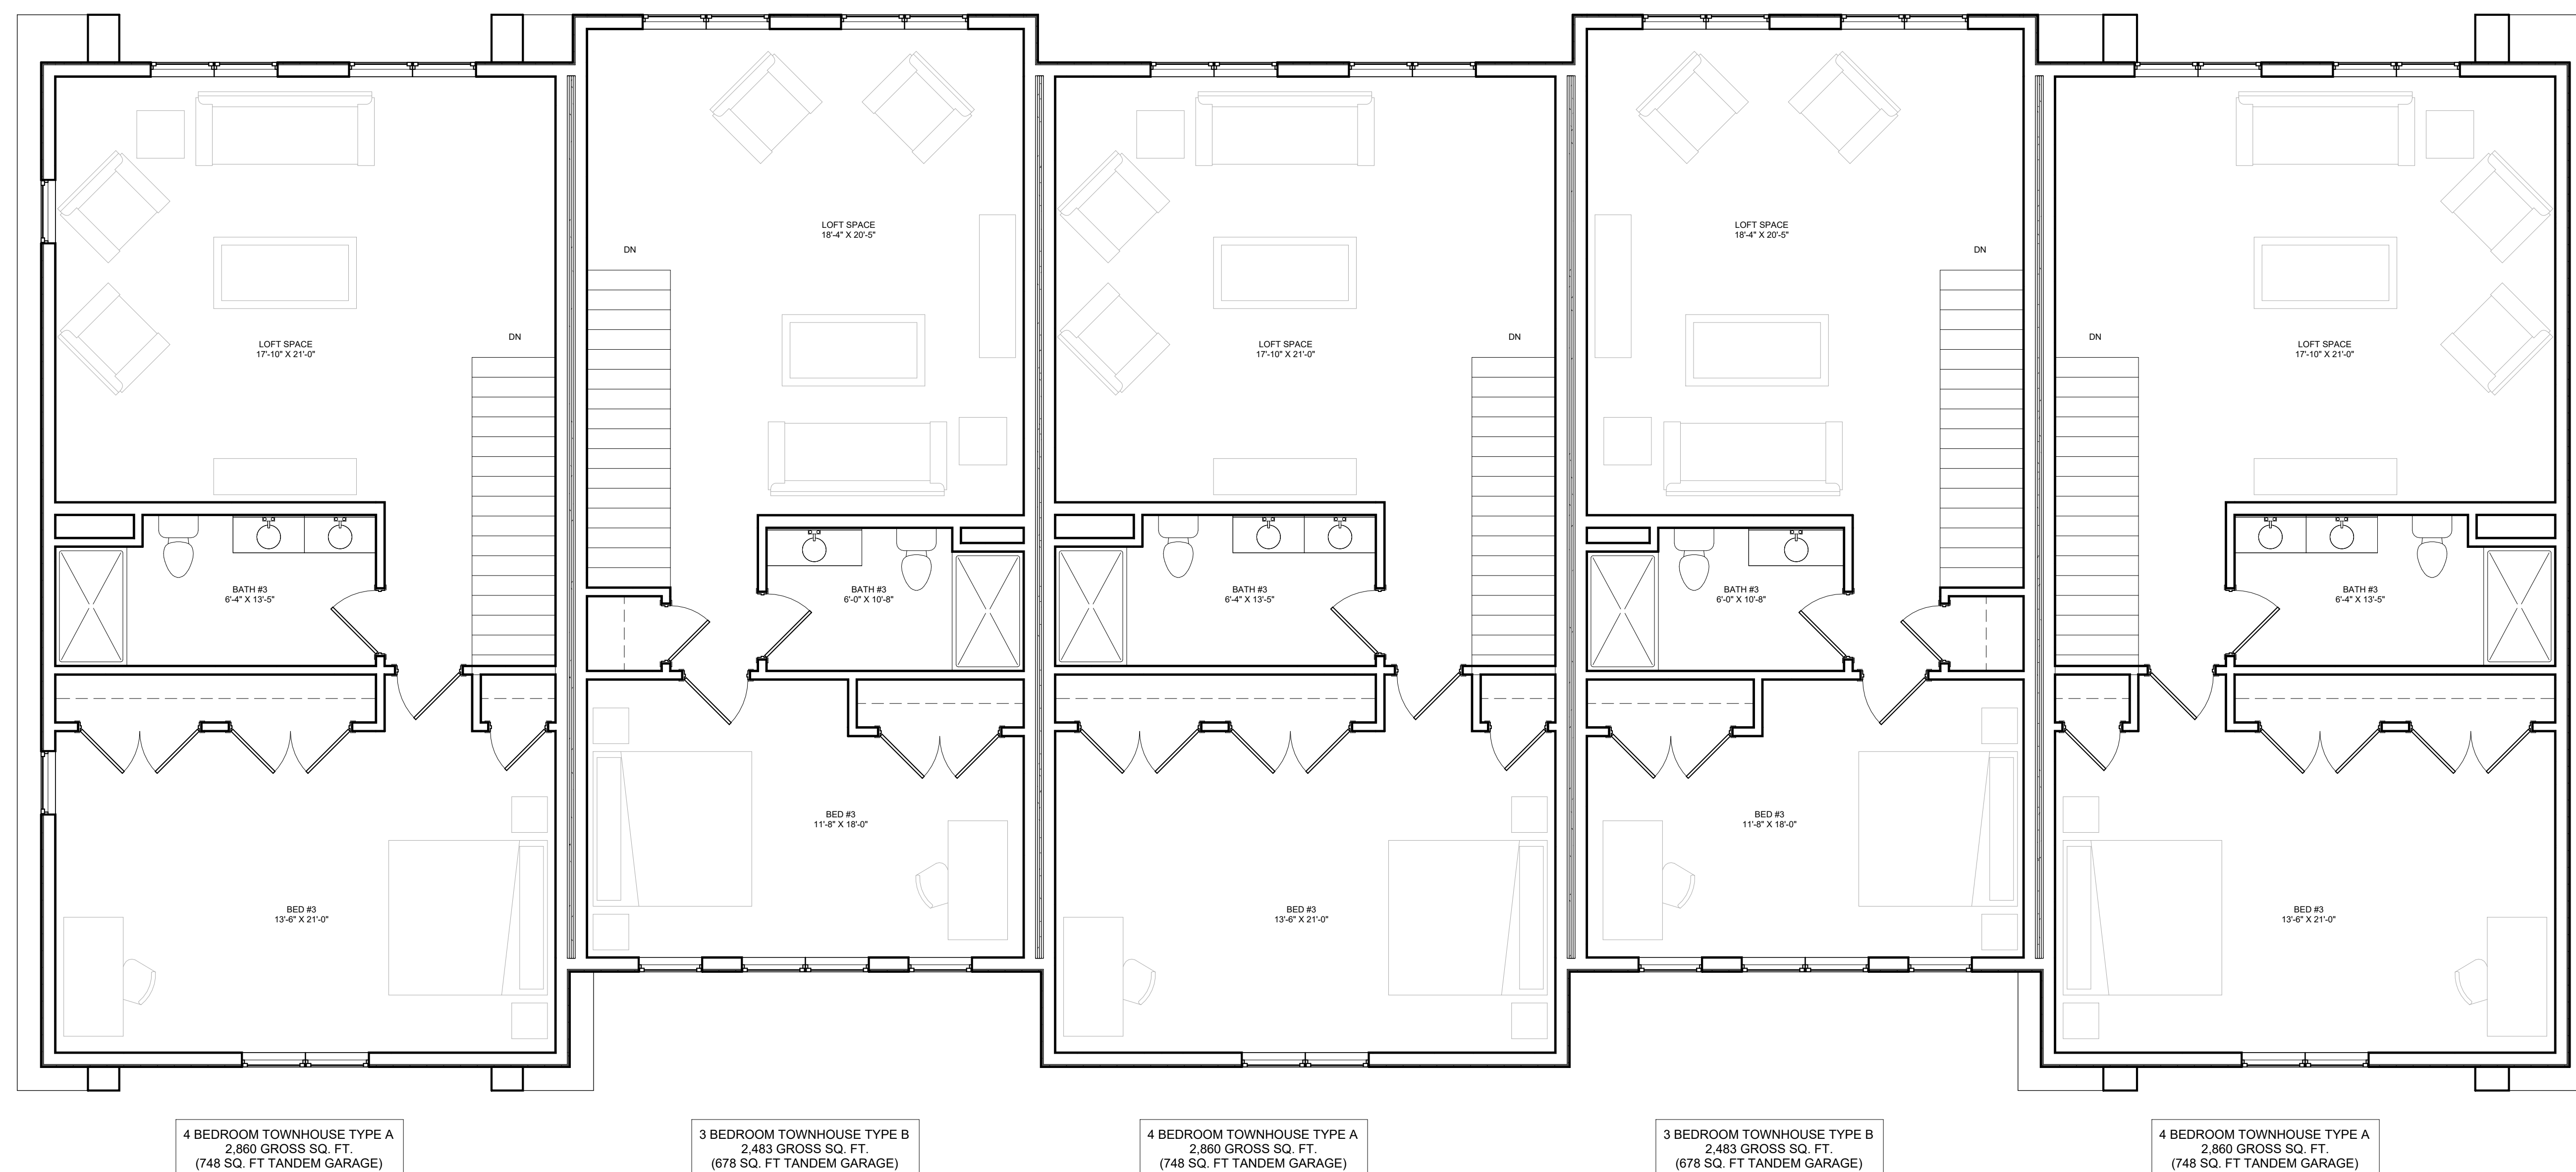


① 04 - FOURTH FLOOR
1/4" = 1'-0"



A3.10

5/15/2026 3:41:06 PM K:\Szekely\21003 - 28 Greenwood St - Melrose\BIM\28 GREENWOOD ST, MELROSE MA 02176 - TOWNHOUSES.rvt

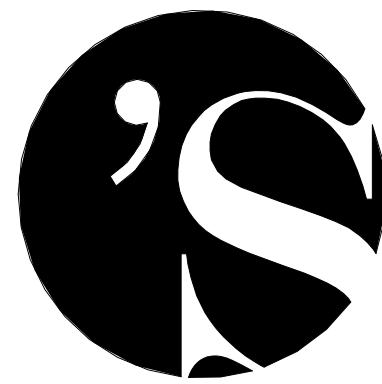

O'SULLIVAN
ARCHITECTS, INC.

ARCHITECTURE • DESIGN • PLANNING

606 MAIN STREET, SUITE 3001, READING
MASSACHUSETTS 01867

Tel: (781) 439-6166 Fax: (781) 439-6170
http://www.osullivanarchitects.com

These drawings and specifications were prepared for use at the location indicated. Publication and use is expressly limited to the identified location. Reuse or reproduction by any method, in whole or in part, is prohibited without the written permission of O'Sullivan Architects, Inc.

© 2026 O'Sullivan Architects, Inc.

40
GREENWOOD

40
GREENWOOD
ST
MELROSE, MA
02176

ILLISTRATIVE
PERSPECTIVES

Scale

ISSUED/ DRAWN BY

05-15-2026

© O'Sullivan Architects Inc.

REVISED/ REVISED BY

Author

JOB NO: 26020


SHEET NUMBER

A3.11



© 2026 O'Sullivan Architects, Inc.

A3.12

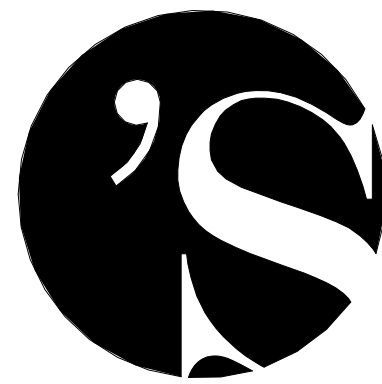

O'SULLIVAN
ARCHITECTS, INC.

ARCHITECTURE • DESIGN • PLANNING

606 MAIN STREET, SUITE 3001, READING
MASSACHUSETTS 01867

Tel: (781) 439-6166 Fax: (781) 439-6170
http://www.osullivanarchitects.com

These drawings and specifications were prepared for use at the location indicated. Publication and use is expressly limited to the identified location. Reuse or reproduction by any method, in whole or in part, is prohibited without the written permission of O'Sullivan Architects, Inc.

© 2026 O'Sullivan Architects, Inc.

40
GREENWOOD

40
GREENWOOD
ST
MELROSE, MA
02176

ILLISTRATIVE
PERSPECTIVES

Scale

ISSUED/ DRAWN BY

05-15-2026 Author


© O'Sullivan Architects Inc.

REVISED/ REVISED BY

JOB NO: 26020

SHEET NUMBER

A3.13

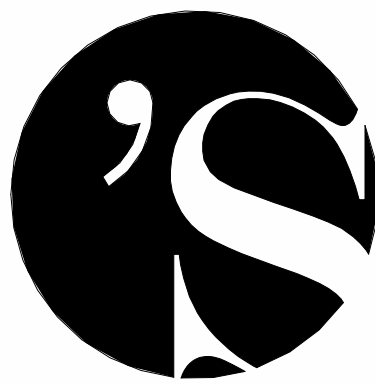

O'SULLIVAN
ARCHITECTS, INC.

ARCHITECTURE • DESIGN • PLANNING

606 MAIN STREET, SUITE 3001, READING
MASSACHUSETTS 01867

Tel: (781) 439-6166 Fax: (781) 439-6170
http://www.osullivanarchitects.com

These drawings and specifications were prepared for use at the location indicated. Publication and use is expressly limited to the identified location. Reuse or reproduction by any method, in whole or in part, is prohibited without the written permission of O'Sullivan Architects, Inc.

© 2026 O'Sullivan Architects, Inc.

40
GREENWOOD

40
GREENWOOD ST
MELROSE, MA
02176

SITE SECTION

Scale

ISSUED/ DRAWN BY

05-15-2026

SC


© O'Sullivan Architects Inc.

REVISED/ REVISED BY

JOB NO: 26020

SHEET NUMBER

A4.01

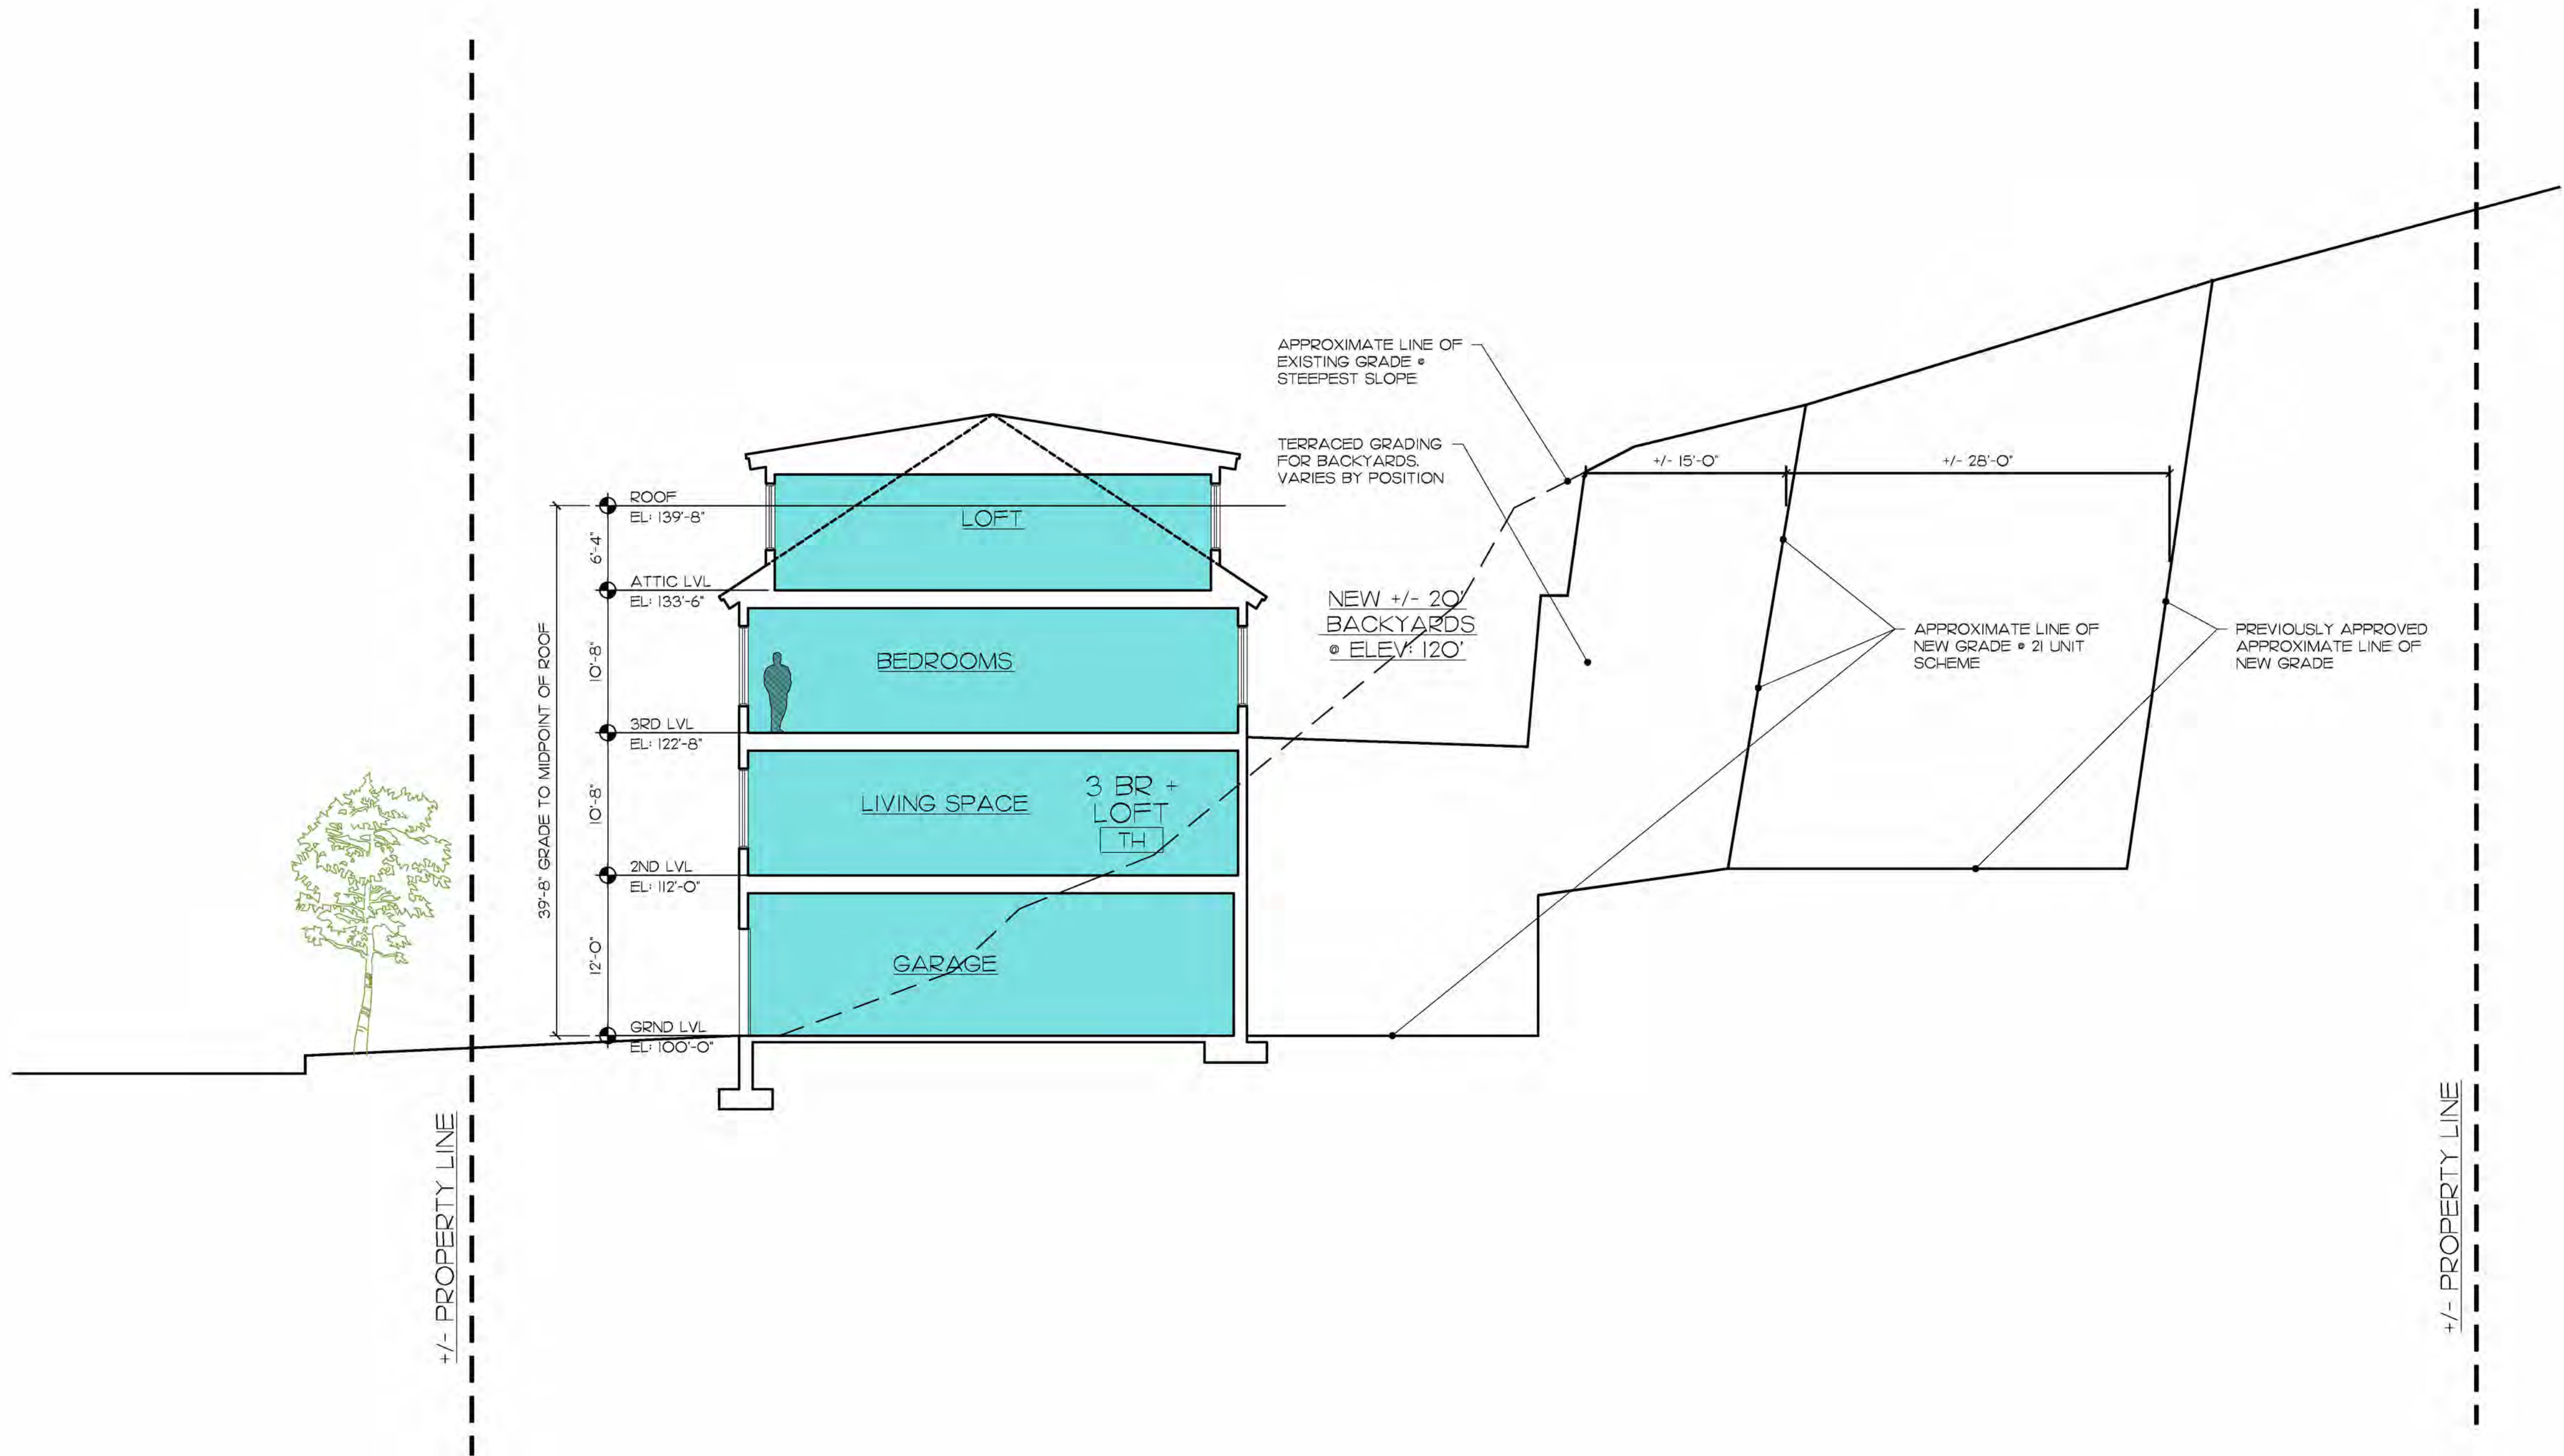

S DIAGRAMMATIC SITE SECTION - ALTERNATE TOWNHOUSE OPTION
Scale: 1/8" = 1'-0"